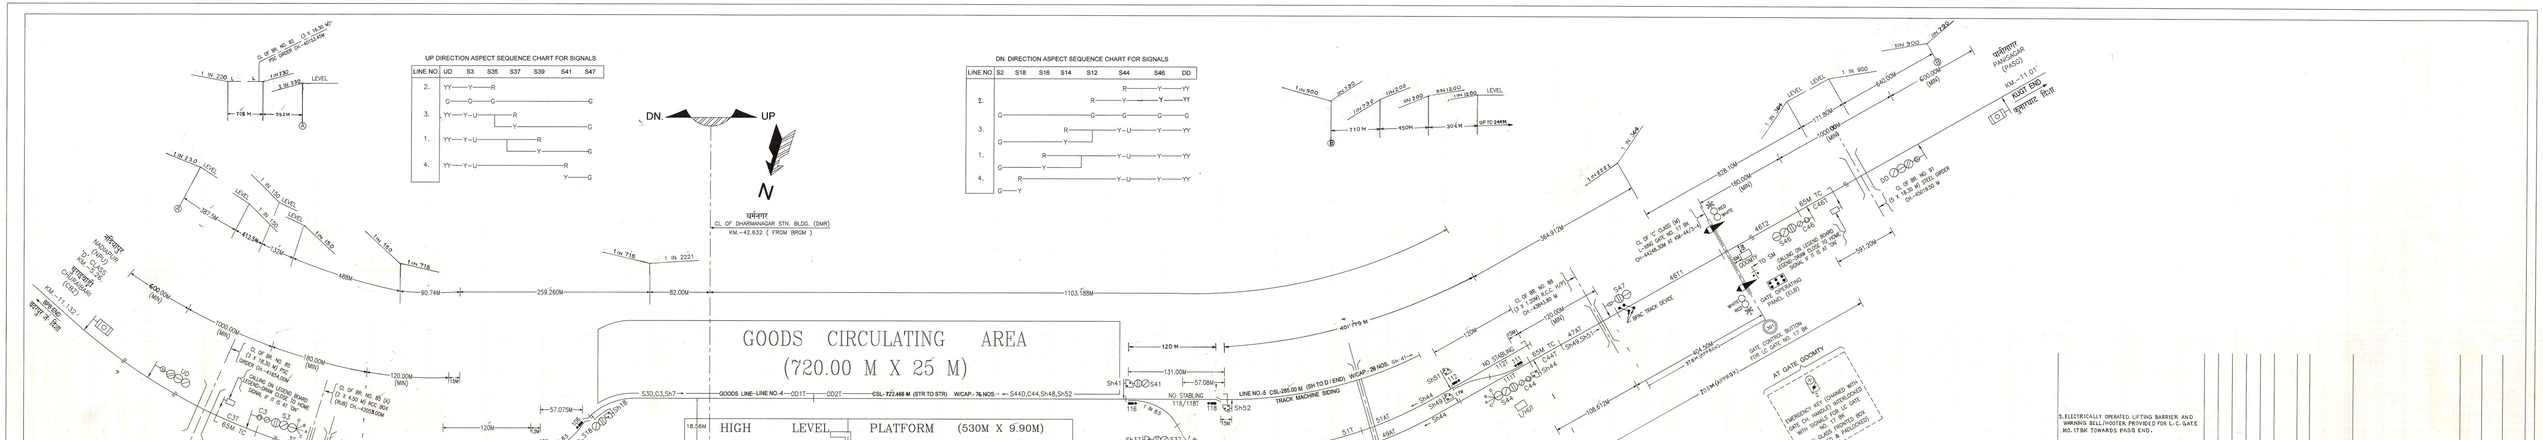
UP DIRECTION ASPECT SEQUENCE CHART FOR SIGNALS
LINE NO. UD S3 S35 S37 S39 S41 S47
DN. DIRECTION ASPECT SEQUENCE CHART FOR SIGNALS
LINE NO. S2 S18 S16 S14 S12 S44 S46 DD
DN.
UP
N
धर्मनगर
CL OF DHARMANAGAR STN. BLDG. (DMR)
KM.-42.632 (FROM BRGM)
GOODS CIRCULATING AREA
(720.00 M X 25 M)
HIGH LEVEL PLATFORM (530M X 9.90M)
HIGH LEVEL PLATFORM (530M X 9.50M)
GOODS LINE-LINE NO.-4
MAIN LINE LINE NO.-2
PASS. LINE LINE NO.-1
LINE NO.-5 CSL-285.00 M (SH TO D I END) WICAP-.28 NOS.
TRACK MACHINE SIDING
NO STABLING
S.B.
CHL. TELE.
TO LC GATE NO.-17 BK
R.B.G. ROOM
CL OF FOB
(CBZ-DMR)
(DMR-PASG)
BLOCK INSTRUMENT (TOKENLESS)
CRANK HANDLE SEALED & PADLOCKED
CRANK HANDLE KEYS (INTERLOCKED WITH SIGNALS)
FOR PTS. 101-102
FOR PTS. 103-104
FOR PTS. 105-106
FOR PTS. 111-112
FOR PTS. 113-114
FOR PTS. 115-116
FOR PTS. 118
धर्मनगर
PANAGAR
(PASG)
AUST END
कुशापाट किंवा
AT GATE COOMPT
EMERGENCY KEY (OWNED WITH GATE NO. HANDLE INTERLOCKED WITH SIGNALS FOR GATE IN GUIDE PROVIDED BOX PADLOCKED & PADLOCKED)
SAFE CIRCUIT BUTTON FOR LC GATE NO. 17 BK
DANGER SIGNAL
DANGER SIGNAL
DANGER SIGNAL