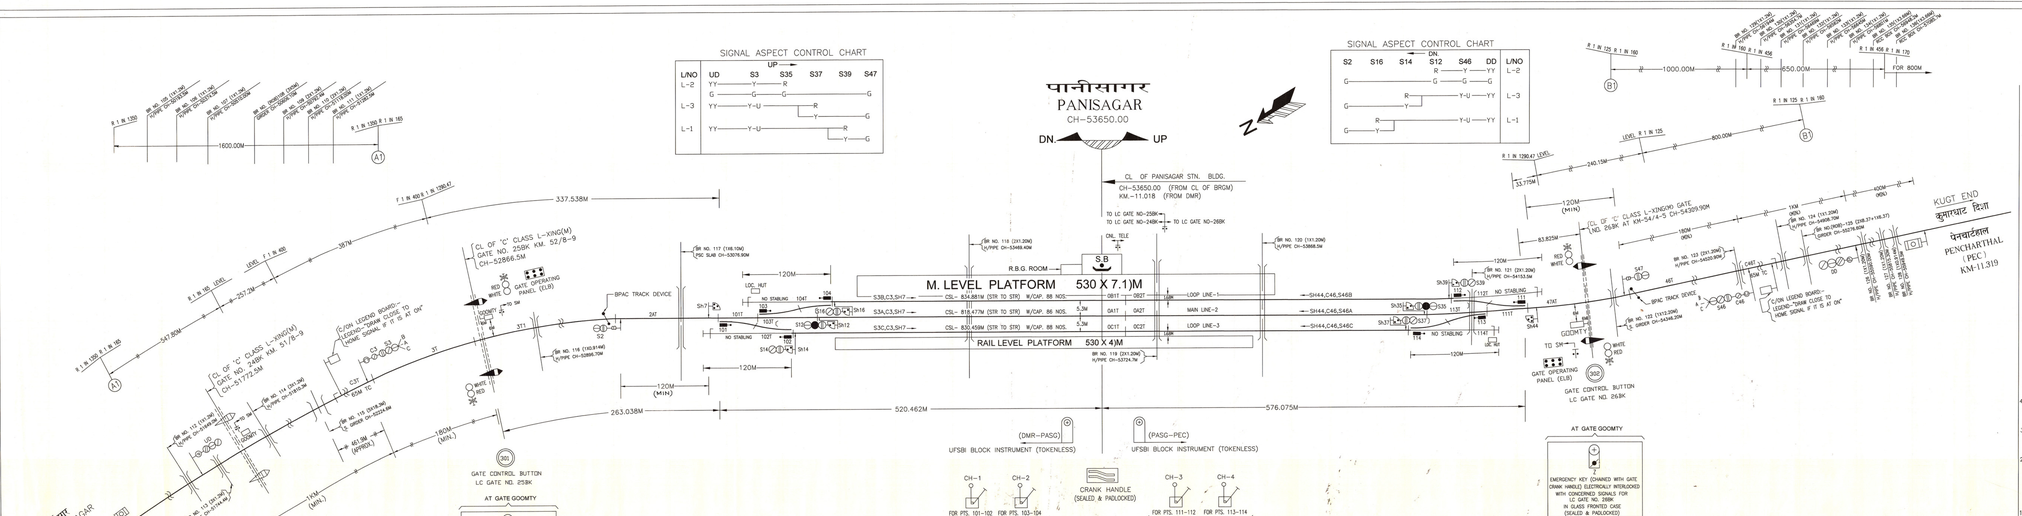

विचलन
DEVIATION :-

CRS SPECIFIC APPROVAL TO BE OBTAINED IN TERMS OF PARA 340 (II) (b) OF G & SR OF N.F RAILWAY 2004 EDITION FOR RECKONING THE ADEQUATE DISTANCE.

1. AS 120M(MIN.) FROM UP STARTER SIG. NO.-539 TOWARDS DEAD END FOR RECEPTION OF UP TRAIN ON LINE NO.-1 WHEN PTS. NO.111-112 NORMAL.
2. AS 120M(MIN.) FROM UP STARTER SIG. NO.-537 TOWARDS DEAD END FOR RECEPTION OF UP TRAIN ON LINE NO.-3 WHEN PTS. NO.113-114 NORMAL.
3. AS 120M(MIN.) FROM DN. STARTER SIG. NO.-516 TOWARDS DEAD END FOR RECEPTION OF DN TRAIN ON LINE NO.-1 WHEN PTS. NO.103-104 NORMAL.
4. AS 120M(MIN.) FROM DN. STARTER SIG. NO.-514 TOWARDS DEAD END FOR RECEPTION OF DN TRAIN ON LINE NO.-3 WHEN PTS. NO.101-102 NORMAL.

4. DEAD APPROACH LOCKING WITH 60 SEC TIME DELAY PROVIDED FOR L.C. GATE NOS. 258K AND 268K.
3. ELECTRICAL LIFTING BARRIER & WARNING BELL /HOOTER PROVIDED FOR L. C. GATE NOS. 258K AND 268K.
2. STARTER SIGNALS ARE TO BE PROVIDED AT A DISTANCE NOT MORE THAN 3M FROM BJ/CU AHEAD FOR MEETING TECHNICAL & LOCAL REQUIREMENTS WITH 5 SEC. TIME DELAY IN CIRCUIT VIDE RAILWAY BOARD CIRCULAR NO.2012/SIG/SIGN-II/NWSE. DT.10/10/2012
1. ALL PTS. & CROSSING ARE 1 IN 12 EXCEPT OTHERWISE MENTIONED.

टिप्पणी NOTES

कार्य का क्षेत्र SCOPE OF WORK	BRGM-KUGT SECTION GAUGE CONVERSION PROJECT
निर्दिष्ट सं CASE NO.	
गेज GAUGE	B.G.
अन्तर्लेन का प्रकार STD. OF INTERLOCKING	II (R).
स्टेशन का वर्ग CLASS OF STATION	'B'
विचलन DEVIATION	AS LISTED
टीसी योजना के अनुसार TO SUIT ENGG. PLAN NO.	CE/Y/98/2010 ALT-'2'
विद्यमान योजना का स्थान नंबर SUPERSEDES SIG. PLAN NO.	SG (SI) 4/28/1

DY.CSTE	ALT	REF.	DESCRIPTION	DY.CSTE/C.PL

उप मु सिग एवं दूरसंचार अभियंता नि सं DY.CSTE/CON/PL	मु सिग एवं दूरसंचार अभियंता नि CSTE/CON	DATE OF OPENING	ORC'S SIG. SPEC. NO & DATE
APPROVED			

DRAWN	CHECKED	DATE
VERTICAL	1:500	
HORIZONTAL	1:2000	
SCALE		

मंडल लामडिंग DIVISION LUMDING

पानीसागर
PANISAGAR
SIGNALLING PLAN(P.I)

DRG. NO. नक्शा सं SG (SI) 4/28/1

पूर्वोत्तर सीमा रेलवे संकेत एवं दूरसंचार विभाग
NORTHEAST FRONTIER RAILWAY – SIGNAL AND TELECOMMUNICATION DEPARTMENT.

उप मु सिग एवं दूरसंचार अभि नि सं DRCOM/PL

मु सिग एवं दूरसंचार अभि नि CSTE/PL