पेनचार्टहाल
PENCHARTHAL

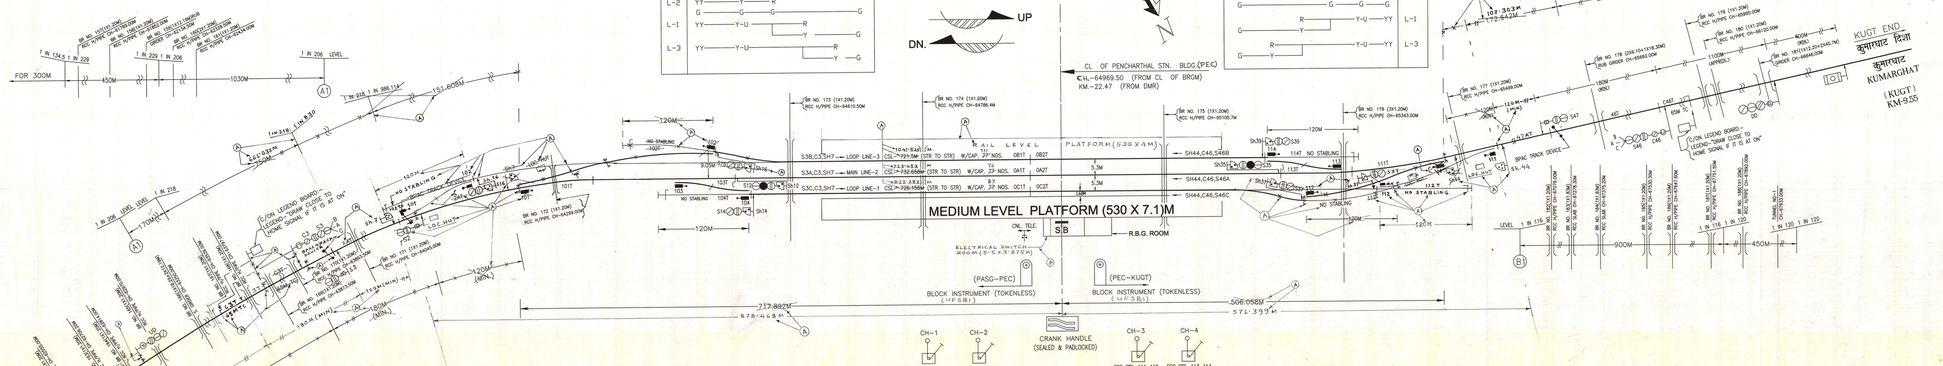

2. STARTER SIGNAL ARE TO BE PLACED AT A DISTANCE NOT MORE THAN 3M FROM BUILD AHEAD FOR MEETING TECHNICAL AND LOCAL REQUIREMENTS WITH G & SC.
TIME DELAY IN HR CIRCUIT VIDE RAILWAY BOARD L.T.R. NO. 2012/S-(S)/TEM/2 (M) SL. DT.-10.12.2013.
1. ALL PTS. & CROSSING ARE 1 IN 12 EXCEPT OTHERWISE MENTIONED.

टिप्पणी NOTES

कार्य का क्षेत्र SCOPE OF WORK	BRGM-KUGT GAUGE CONVERSION PROJECT
सिग्नल सं CASE NO.	
गेज GAUGE	B.G.
आलेखित का मानक STD. OF INTERLOCKING	II (R).
स्टेशन का वर्ग CLASS OF STATION	'B'
विचलन DEVIATION	AS LISTED
डी.ओ. दोनों के अनुसार TO SUIT ENGG. PLAN NO.	CE/Y/97/2010 (FINAL) (CONTD.)
विगत योजना का स्थान लेता SUPERSEDES SIG. PLAN NO.	SG(S)-412.9