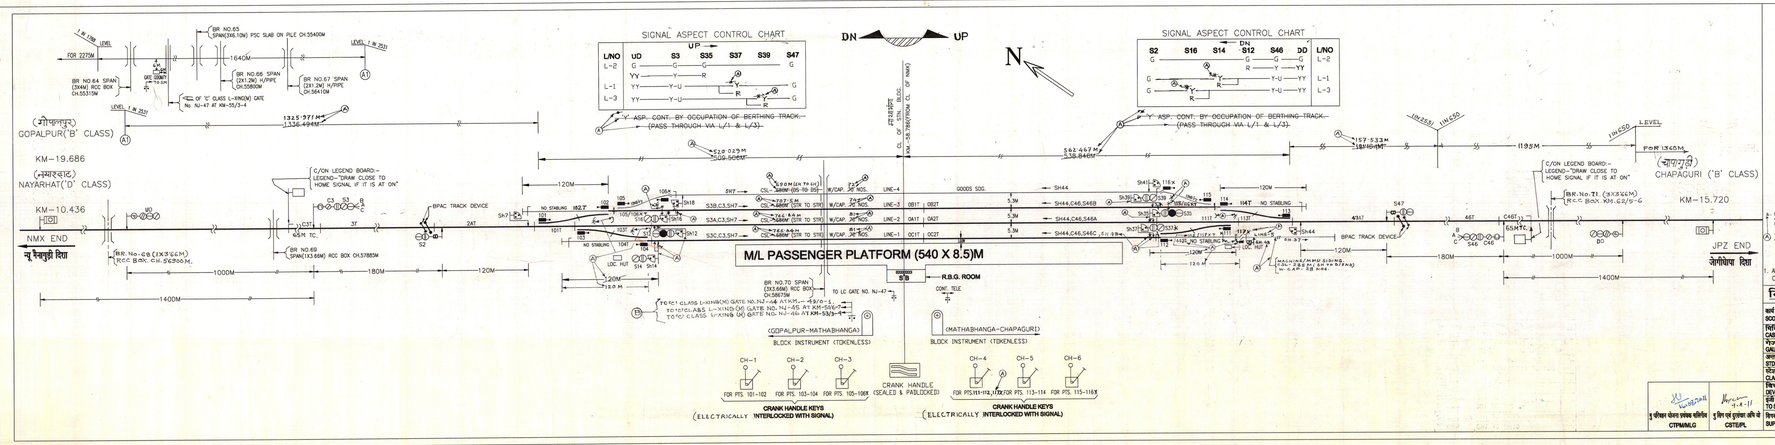

1. ALL PTS. & CROSSING ARE 1 IN 12 EXCEPT OTHERWISE MENTIONED.

2. STARTER SIGNALS ARE TO BE PROVIDED AT A DISTANCE NOT MORE THAN 30 FROM A 2 INCH PIPE FOR PROVIDING PROTECTION TO SIGNAL POSTS & SEL. TIMING DELAY IN RR. CIRCUITS VIDE RAILWAY BOARD LETT. NO. 2013/SIG/SEM-17/MISC, DT. 14/10/2014.

टिप्पणी NOTES

कार्य का क्षेत्र SCOPE OF WORK	NEW MAYNAGIRI-JOGIGHOPA NEW LINE PROJECT
निविदा सं CASE NO.	
गेज GAUGE	B.G.
अन्तरापन का स्थान STD. OF INTERLOCKING	II (R).
घोटाला का वर्ग CLASS OF STATION	'B'
विचलन DEVIATION	AS LISTED
इसी योजना के अनुसार TO ELIT DRGS. PLAN NO.	CE/Y/77/2007
विगत योजना का स्थान लेने SUPERSEDES SIG. PLAN NO.	NIL

पू.सी.सि.दू.सं.एवं दूरसंचार अभि.के CTPNMLG	पू.रेल एवं दूरसंचार अभि.के CSTE/PL

1. TELE PACING CONNECTION SHOWN ON BETWEEN OPTS OFFICE & L.C.GATE NO.52-A	AS PER CRDO CONDITIONS WRITTEN CONS. NO. NJ-115 Dt. 30-12-2015		

ALT	REF.	DESCRIPTION	DY.CSTE/CON/PL	DATE OF CONC. NO.	CRD OPENING & DATE
		T.O.L CORRECTED. 6.LINE NO. S.PT.117A ADDED. 7.SIG. ASPECTS CORRECTED. 8.PLAN SHOWN AS NOT TO SCALE. 9.NOTE NO. 2 ADDED.			
		DEVIATION :- CRE's SPECIFIC APPROVAL IS TO BE OBTAINED IN TERMS OF G.R PARA 3.40 (1)(b) OF G & SR, 2004 EDITION OF N.F RLY. FOR RECKONING ADEQUATE DISTANCE. 1. AS 120M(MIN.) FROM up STARTER SIG. NO.-539 TOWARDS DEAD END FOR RECEPTION OF up TRAIN ON LINE NO.-3 WHEN PTS. NO.113-114 & 115-116(NORMAL. 2. AS 120M(MIN.) FROM up STARTER SIG. NO.-537 TOWARDS DEAD END FOR RECEPTION OF up TRAIN ON LINE NO.-1 WHEN PTS. NO.111-112(NORMAL. 3. AS 120M(MIN.) FROM DN. STARTER SIG. NO.-516 TOWARDS DEAD END FOR RECEPTION OF DN TRAIN ON LINE NO.-3 WHEN PTS. NO.101-102 & 105-106(NORMAL. 4. AS 120M(MIN.) FROM DN. STARTER SIG. NO.-514 TOWARDS DEAD END FOR RECEPTION OF DN TRAIN ON LINE NO.-1 WHEN PTS. NO.103-104 NORMAL. 1. OPENING OF NEW STATION.			

उप मु.सि.दू.सं.एवं दूरसंचार अभियंता नि.को / मु.सि.दू.सं.एवं दूरसंचार अभियंता नि DY.CSTE/CONPL CSTE/CON

DATE OF CONC. NO. | CRD OPENING & DATE | APPROVED

DRAWN	CHECKED	DATE
VERTICAL 1:500		
HORIZONTAL 1:2000		
SCALE		

ALIPURDUAR

माथाभांगा MATHABHANGA

SIGNALLING PLAN (E.I)

मंडल DIVISION अलीपुरदुआर ALIPURDUAR

DRG. NO. नक्शा सं SG (SI) 2.030

पूर्वोत्तर सीमा रेलवे संकेत एवं दूरसंचार विभाग
NORTHEAST FRONTIER RAILWAY - SIGNAL AND TELECOMMUNICATION DEPARTMENT.