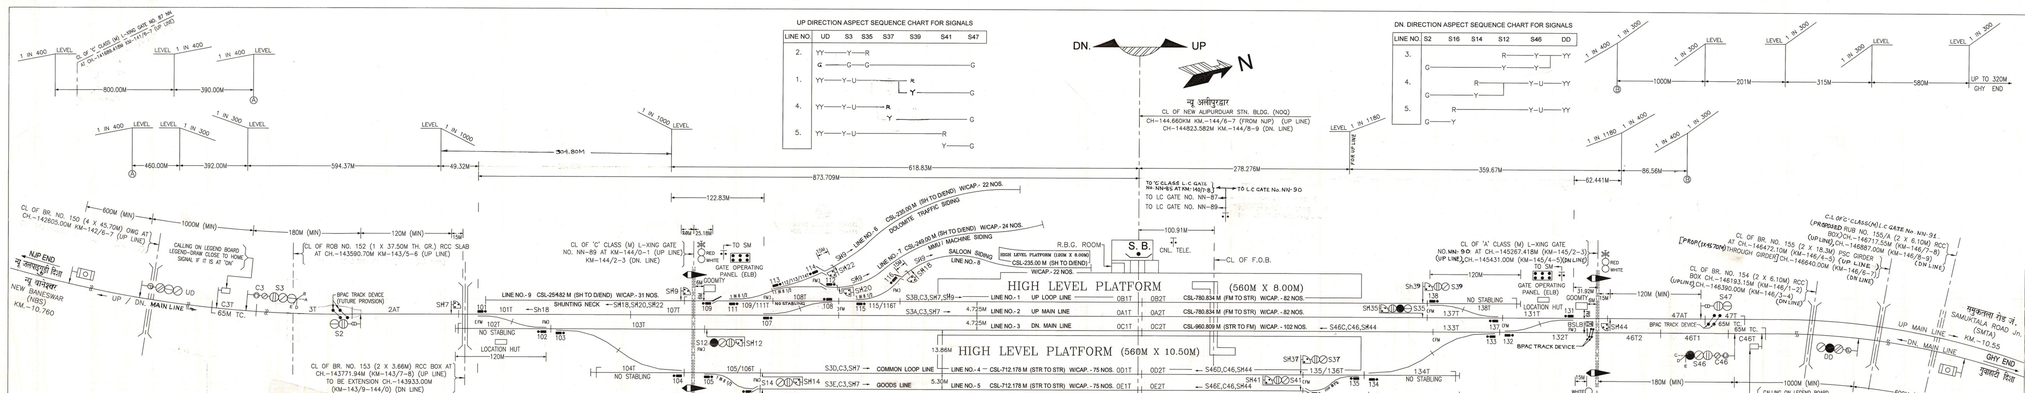

विचलन
DEVIATION :-
CRS's SPECIFIC APPROVAL TO BE OBTAINED IN TERMS OF PARA 3.40(1) (b) OF G & SR OF N.F RLY. 2004 EDITION FOR RECKONING THE ADEQUATE DISTANCE

a. AS 120M (MIN) FROM DN. STARTER SIG. NO.-S12 TOWARDS DEAD END FOR RECEPTION OF DN. TRAIN ON LINE NO.-3 WHEN PTS. NO. 101-102 & 103-104 NORMAL.
b. AS 120M (MIN) FROM DN. STARTER SIG. NO.-S14 TOWARDS DEAD END FOR RECEPTION OF DN. TRAIN ON LINE NO.-4 WHEN PTS. NO. 103-104 & 105-106 NORMAL.
c. AS 120M (MIN) FROM DN. STARTER SIG. NO.-S16 TOWARDS DEAD END FOR RECEPTION OF DN. TRAIN ON LINE NO.-5 WHEN PTS. NO. 103-104 NORMAL & 105-106 REVERSE.
d. AS 120M (MIN) FROM DN. STARTER SIG. NO.-S14 TOWARDS DEAD END FOR RECEPTION OF DN. TRAIN ON LINE NO.-4 WHEN PTS. NO. 101-102, 105-106 NORMAL & 103-104 REVERSE.
e. AS 120M (MIN) FROM DN. STARTER SIG. NO.-S16 TOWARDS DEAD END FOR RECEPTION OF DN. TRAIN ON LINE NO.-5 WHEN PTS. NO. 101-102 NORMAL & 103-104, 105-106 REVERSE.

1. ALL PTS. & CROSSING ARE 1 IN 12 EXCEPT OTHERWISE MENTIONED.
2. STARTER SIGNALS ARE TO BE PROVIDED AT A DISTANCE NOT MORE THAN 3M FROM BJ/GJ.
3. ELECTRICALLY OPERATED LIFTING BARRIER AND WARNING BELL/ HOOTER PROVIDED FOR L.C. GATE NOS. NN-89 & NN-90

टिप्पणी NOTES

कार्य का क्षेत्र SCOPE OF WORK	NCB - SAMUKTALA BG DOUBLING PROJECT
गिविसि मा CASE NO.	
गेज GAUGE	B.G.
अन्तेशा का मानक STD. OF INTERLOCKING	ft (IR).
स्टेशन का वर्ग CLASS OF STATION	'B'
विचलन DEVIATION	AS LISTED
रेलवे बोर्ड के अनुमत TO SUIT ENGG. PLAN NO.	CE/V/25/2014 ALT.-1 (PHASE-1)
विद्यमान दर्शाया जा सकता है SUPERSEDES SIG. PLAN NO.	SI/98/01 ALT.-L

ALT	REF.	DESCRIPTION	CSE/C
1		PHASE-1	
2		PHASE-1	
DRAWN | CHECKED | DATE
VERTICAL 1:500
HORIZONTAL 1:2000
SCALE

उप मु सि एवं दूरसंचार अभियंता मि सो
DY.CSTE/CON/PL

मु सि एवं दूरसंचार अभियंता मि
CSTE/CON

APPROVED

DATE OF CRS's SANCTION & DATE OF OPENING

मंडल अलीपुरद्वार
DIVISION ALIPURDUAR

न्यू अलीपुरद्वार
NEW ALIPURDUAR
SIGNALLING PLAN (E.I.)(PHASE-I)

DRG. NO. नक्शा सं
SG (SI)2020

उप मु सि एवं दूरसंचार अभियंता/पी एम/सी
DY.CON/PL/MC

मु सि एवं दूरसंचार इं/पी
CSTE/PL

पूर्वोत्तर सीमा रेलवे संकेत एवं दूरसंचार विभाग
NORTHEAST FRONTIER RAILWAY – SIGNAL AND TELECOMMUNICATION DEPARTMENT.