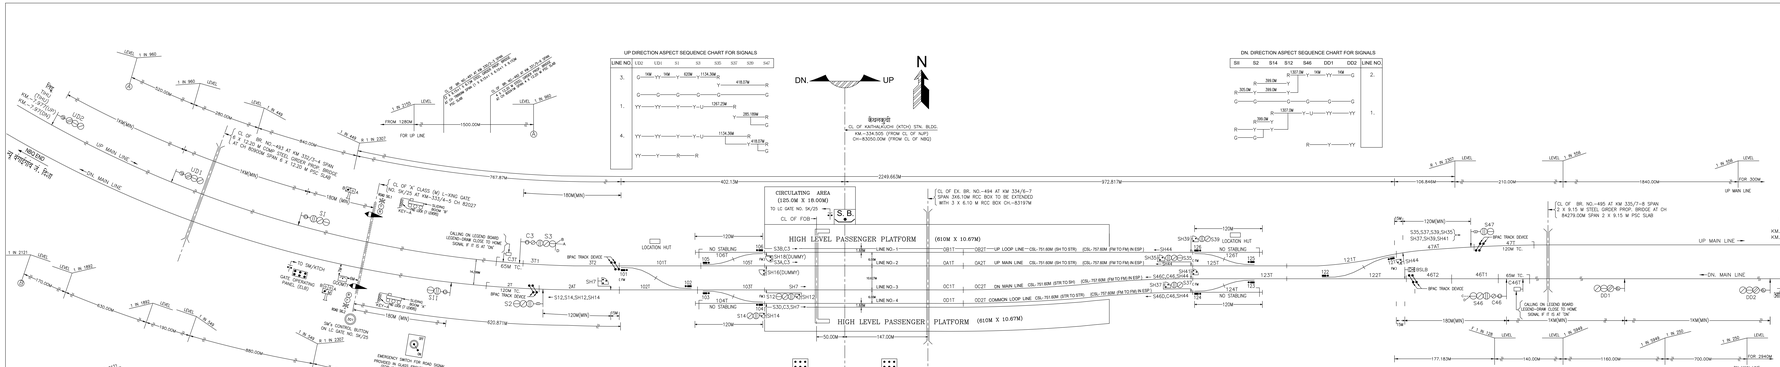

Signature block	
CTPM	RASHMI GAUTAM Digitally signed by RASHMI GAUTAM Date: 2022.04.20 11:25:16 +05'30'
RNY-DRM	VIJAY KUMAR SRIVASTAVA Digitally signed by VIJAY KUMAR SRIVASTAVA Date:2022.04.11 01:10:39 +05'30'
RNY-SRDOM	AMIT SINGH Digitally signed by AMIT SINGH Date:2022.03.04 12:33:40 +05'30'
RNY-SRDSTE	AMIT KUMAR MANI Digitally signed by AMIT KUMAR MANI Date:2022.03.03 04:44:35 +05'30'
PCSTE-C-MLG	VIJAY SINGH MEENA Digitally signed by VIJAY SINGH MEENA Date:2022.01.10 05:11:16 +05'30'
DY CSTE-C-PL	UTPAL KALITA Digitally signed by UTPAL KALITA Date:2021.12.03 12:18:24 +05'30'
SSTE-C-PL	Kanti Lal Das Digitally signed by Kanti Lal Das Date:2021.12.13 10:51:13 +05'30'
ASTE-C-PL	Hemanta . Kr Das Digitally signed by Hemanta . Kr Das Date:2021.12.02 04:54:50 +05'30'
SSE-C-DRG-PL	Tapan . Kr. Mukherjee Digitally signed by Tapan . Kr. Mukherjee Date:2021.12.02 04:46:35 +05'30'
JE-C-SIG-PL	Ranjan Jyoti Hazarika Digitally signed by Ranjan Jyoti Hazarika Date:2021.12.02 04:50:35 +05'30'

1. YARD TO BE MADE RE FIT.
4. DOAO APPROACH LOCKING WITH 60 SEC. TIME DELAY PROVIDED FOR LC GATE NO. 5K/25
3. STARTER RELEASED BY ADVANCED STARTER IS NOT PROVIDED AS PER RLY. BD's AND VIDE GM/S&T/MLG's LETTER NO.- (i) 2008/SIG/G/4 DT. 17/09/2015 AND (ii) N/23/4/25 PL KIN DT. 31/08/2017.
2. STARTER SIGNALS AND SH1&SH1&SH1 ARE TO BE PROVIDED AT A DISTANCE NOT MORE THAN 3M FROM BL/GLI.
1. ALL PTS. & CROSSING ARE 1 IN 12 EXCEPT OTHERWISE MENTIONED.

टिप्पणी NOTES

SCOPE OF WORK	DOUBLING PROJECT BETWEEN KAITHALKUCHI TO AUTHORI (142.KM)
सामांतर का मार्ग STD. OF INTERLOCKING	B.G.
CLASS OF STATION	III
DIVERSION	NIL
इंटी द्वारा के अनुसार TO SUIT ENGG. PLAN NO.	CE / Y / 17 / 2021
विशेष इंटार्ड का पहा नंबर SUPERSEDES SIG. PLAN NO.	

DRAWN	CHECKED	DATE	
VERTICAL	1:500		
HORIZONTAL	1:2000		
SCALE			

ALT	REF.	DESCRIPTION	DY.CSE/C/PL	
				SRT
				DR'S SIGN
				DT.DRG. & SIG.

(Y.K.MANDAL)
CTPM/MLG

मंडल
DIVISION
RANGIYA

केथलकुची
KAITHALKUCHI
SIGNALLING PLAN (E.I.)

DRG. NO. नक्शा सं
SG (SI) 3012

पूर्वोत्तर सीमा रेलवे संकेत एवं दूरसंचार विभाग
NORTHEAST FRONTIER RAILWAY – SIGNAL AND TELECOMMUNICATION DEPARTMENT.