S/NO.	FOULING TRACK CIRCUIT	MOVEMENT
1.	103/104T	ALL MOVEMENTS WITH POINT X-OVER 101-102 REVERSE.
2.	107T	ALL MOVEMENTS WITH POINT X-OVER 105-106 REVERSE.
3.	123T	ALL MOVEMENTS WITH POINT X-OVER 121-122 REVERSE.
4.	127T	ALL MOVEMENTS WITH POINT X-OVER 125-126 REVERSE.

LIST OF FOULING TRACK CIRCUIT

S/NO.	ROUTE	OVERLAP
1.	S3A	120M(MIN.) FROM UP STARTER SIG. NO.S35 UPTO UP ADV. STR. SIGNAL No.S47 WITH POINT Nos.125-126,127-128 NORMAL.
2.	S3B	120M(MIN.) FROM UP STARTER SIG. NO.S43 UPTO DEAD END WITH POINT Nos.127-128 NORMAL.
3.	S3B1	120M(MIN.) FROM UP STARTER SIG. NO.S43 UPTO UP ADV. STR. SIGNAL No.S47 WITH POINT Nos.125-126 NORMAL & 127-128 REVERSE.
4.	S3E	120M(MIN.) FROM UP STARTER SIG. NO.S41 UPTO DEAD END WITH POINT Nos.121-122,125-126 NORMAL.
5.	S3E1	120M(MIN.) FROM UP STARTER SIG. NO.S41 UPTO UP ADV. STR. SIGNAL No.S47 WITH POINT No.125-126 REVERSE.

SIGNAL OVERLAP OF UP HOME SIGNAL NO.S3

S/NO.	ROUTE	OVERLAP
1.	S46C	120M(MIN.) FROM DN. STARTER SIG. NO.S12 UPTO DN. ADV. STR. SIGNAL No.S2 WITH POINT Nos.105-106,107-108 NORMAL.
2.	S46D	120M(MIN.) FROM DN. STARTER SIG. NO.S14 UPTO DEAD END WITH POINT Nos.107-108 NORMAL.
3.	S46D1	120M(MIN.) FROM DN. STARTER SIG. NO.S14 UPTO DN. ADV. STR. SIGNAL No.S2 WITH POINT Nos.105-106 NORMAL & 107-108 REVERSE.
4.	S46E	120M(MIN.) FROM DN. STARTER SIG. NO.S16 UPTO DEAD END WITH POINT Nos.101-102,105-106 NORMAL.
5.	S46E1	120M(MIN.) FROM DN. STARTER SIG. NO.S16 UPTO DN. ADV. STR. SIGNAL No.S2 WITH POINT No.105-106 REVERSE.

SIGNAL OVERLAP OF DN. HOME SIGNAL NO.S46

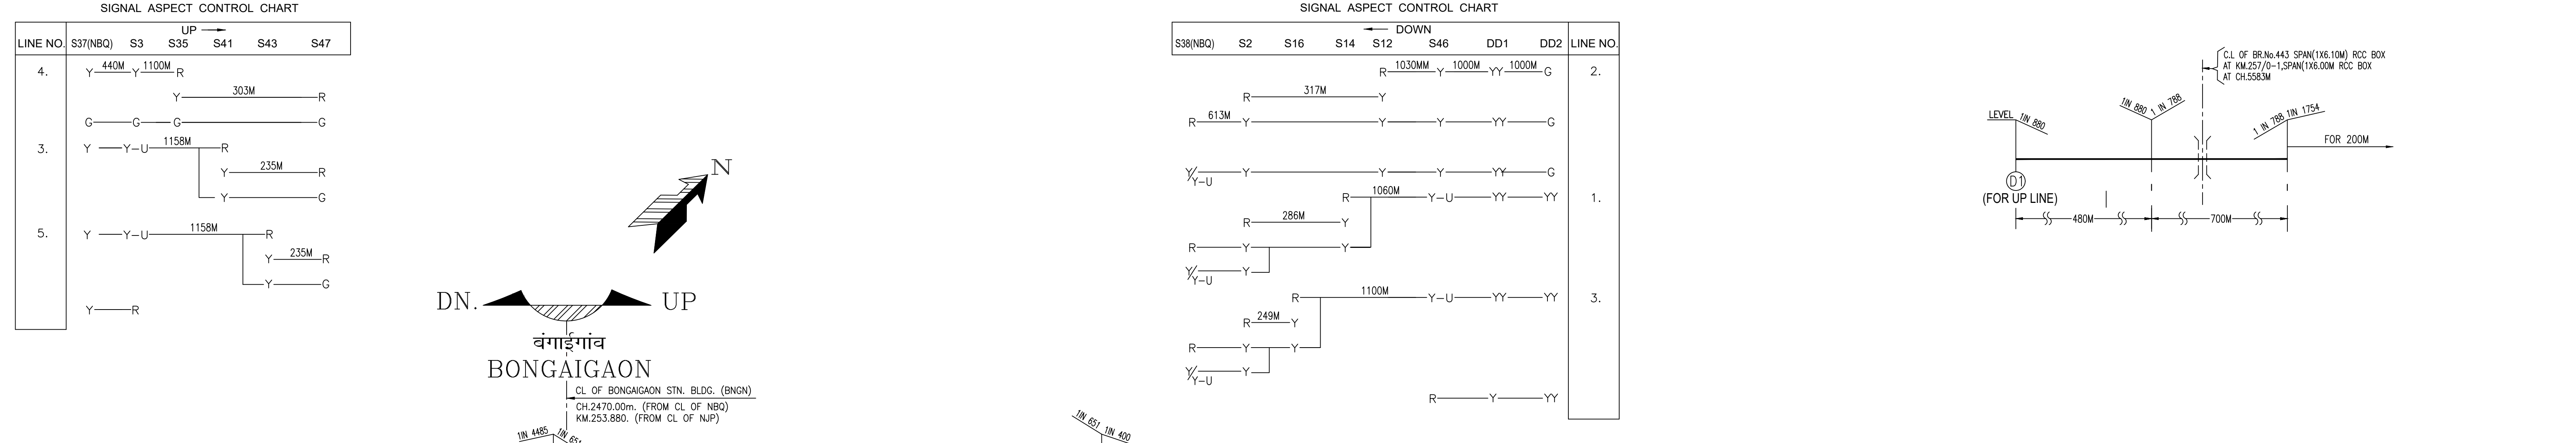

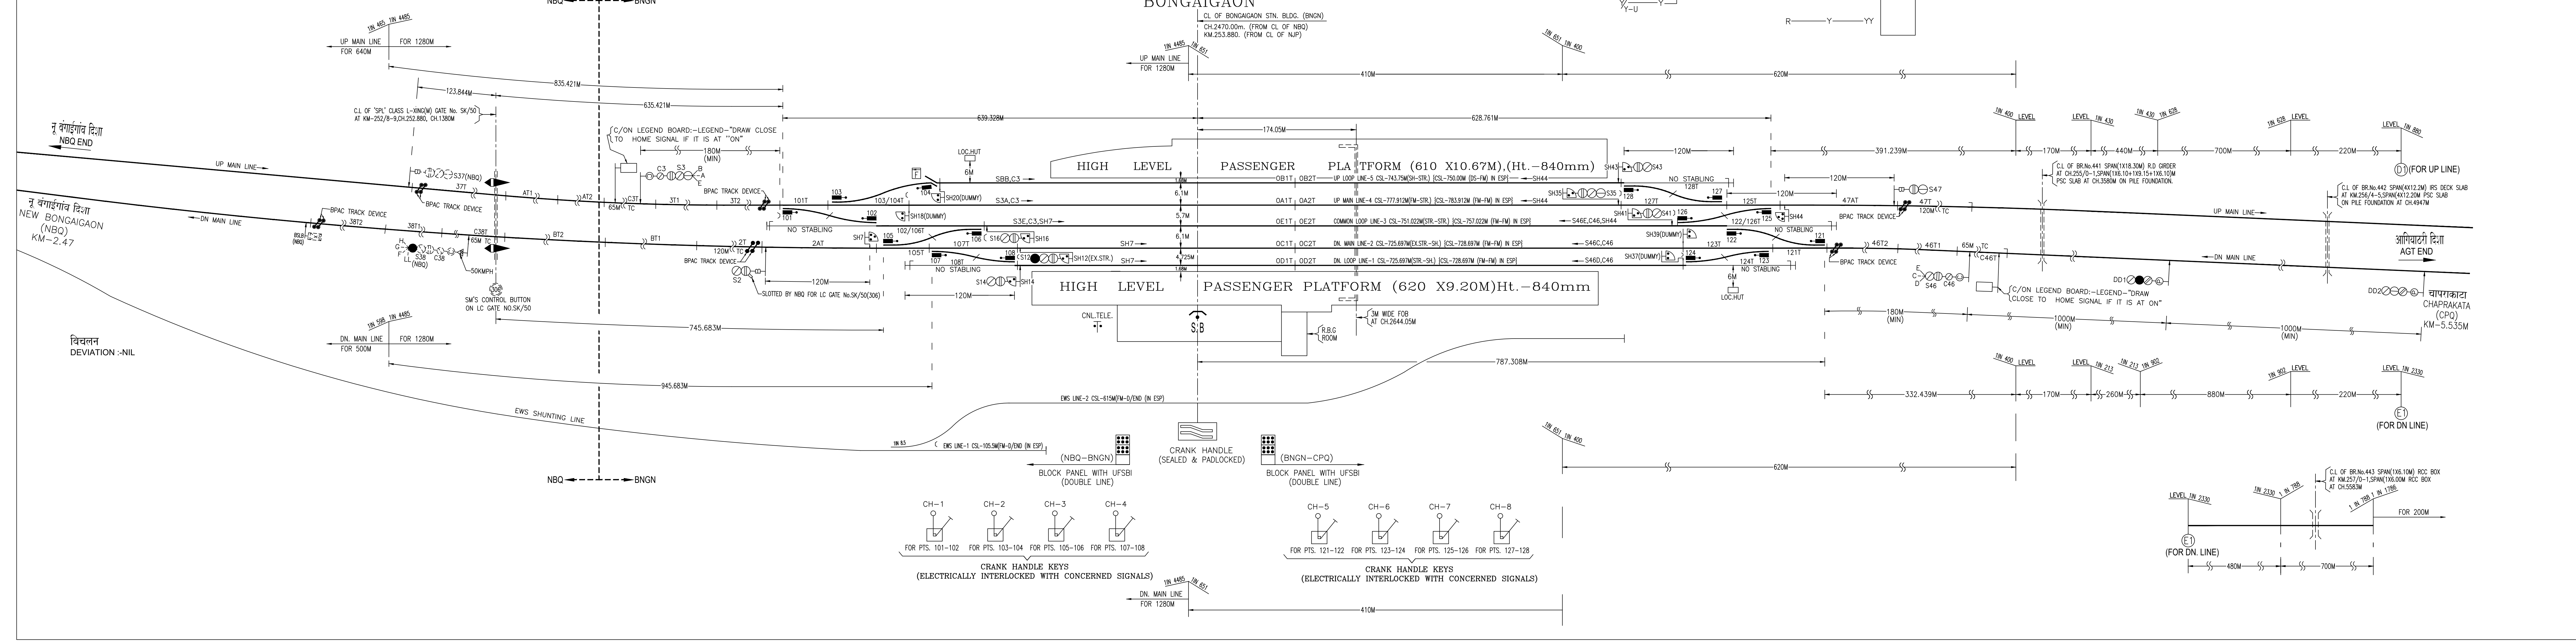

Signature block	
CTPM	RASHMI GAUTAM Digitally signed by RASHMI GAUTAM Date:2022.03.10 01:40:08 +05'30'
RNY-DRM	VIJAY KUMAR SRIVASTAVA Digitally signed by VIJAY KUMAR SRIVASTAVA Date:2022.03.08 04:21:15 +05'30'
RNY-SRDOM	AMIT SINGH Digitally signed by AMIT SINGH Date:2022.03.04 05:00:27 +05'30'
RNY-SRDSTE	AMIT KUMAR MANI Digitally signed by AMIT KUMAR MANI Date:2022.03.05 09:25:41 +05'30'
CSTE-C-2-MLG	UMESH KUMAR Digitally signed by UMESH KUMAR Date:2021.12.30 01:18:10 +05'30'
DY CSTE-C-PL	UTPAL KALITA Digitally signed by UTPAL KALITA Date:2021.12.27 11:04:44 +05'30'
SSTE-C-PL	Kanti Lal Das Digitally signed by Kanti Lal Das Date:2021.12.23 06:18:00 +05'30'
ASTE-C-PL	Hemanta . Kr Das Digitally signed by Hemanta . Kr Das Date:2021.12.23 05:57:44 +05'30'
SSE-C-DRG-PL	Bhupen Shyam Digitally signed by Bhupen Shyam Date:2021.12.23 05:46:06 +05'30'
JE-C-SIG-PL	Ranjan Jyoti Hazarika Digitally signed by Ranjan Jyoti Hazarika Date:2021.12.23 05:49:39 +05'30'

4. YARD TO BE MADE RE FIT.
3. STARTER RELEASED BY ADVANCED STARTER IS NOT PROVIDED AS PER RLY.BD's AND VIDE GM/S&T/MLG's LET.No:-
(i) 2008/SIG/G/4 DT.17/09/2015 &
(ii) N/224/O Pt. XIX DT.03/08/2017
2. STARTER SIGNALS ARE TO BE PROVIDED AT A DISTANCE NOT MORE THAN 3M FROM BJ/GJ AHEAD.
1. ALL PTS. & CROSSING ARE 1 IN 12 EXCEPT OTHERWISE MENTIONED.

टिप्पणी NOTES

कार्य का क्षेत्र SCOPE OF WORK	NEW BANGAIGAON-AGTHORI BG DOUBLING PROJECT
मिसिल सं CASE NO.	
गेज GAUGE	B.G.
अन्तर्पाशन का मानक STD. OF INTERLOCKING	III
स्टेशन का वर्ग CLASS OF STATION	'B'
विचलन DEVIATION	AS LISTED
इंजी योजना के अनुसार TO SUIT ENGG. PLAN NO.	CE/Y/33/2021
सिगनल योजना का स्थान लेना SUPERSEDES SIG. PLAN NO.	SG(SI)3002 ALT.-III

जे इ सिग नि JE/SIG/C	एस एस इ नक्शा नि SSE/DRG./C	एस एस इ सिग नि SSE/SIG./C	एसएसटीई नि यो ASTE/C/PL-II	एसएसटीई नि यो SSTE/C/PL-I
(R.HAZARIKA)	(B.SHYAM)	(A.BORTHAKUR)	(H.K DAS)	(K.L DAS)

DRAWN	CHECKED	DATE
VERTICAL	1:500	
HORIZONTAL	1:2000	
SCALE		

ALT	REF.	DESCRIPTION	DY.CSTE/C/PL	DATE OF OPENING	CRS's SANC. NO. & DATE
			(U. KALITA)		

बंगाईगांव
BONGAIGAON
SIGNALLING PLAN (E.I.)

मंडल रंगिया
DIVISION RANGIYA

DRG. NO. नक्शा सं
SG (SI) 3002/1

पूर्वोत्तर सीमा रेलवे सिग एवं दूरसंचार विभाग
NORTHEAST FRONTIER RAILWAY – SIGNAL AND TELECOMMUNICATION DEPARTMENT.