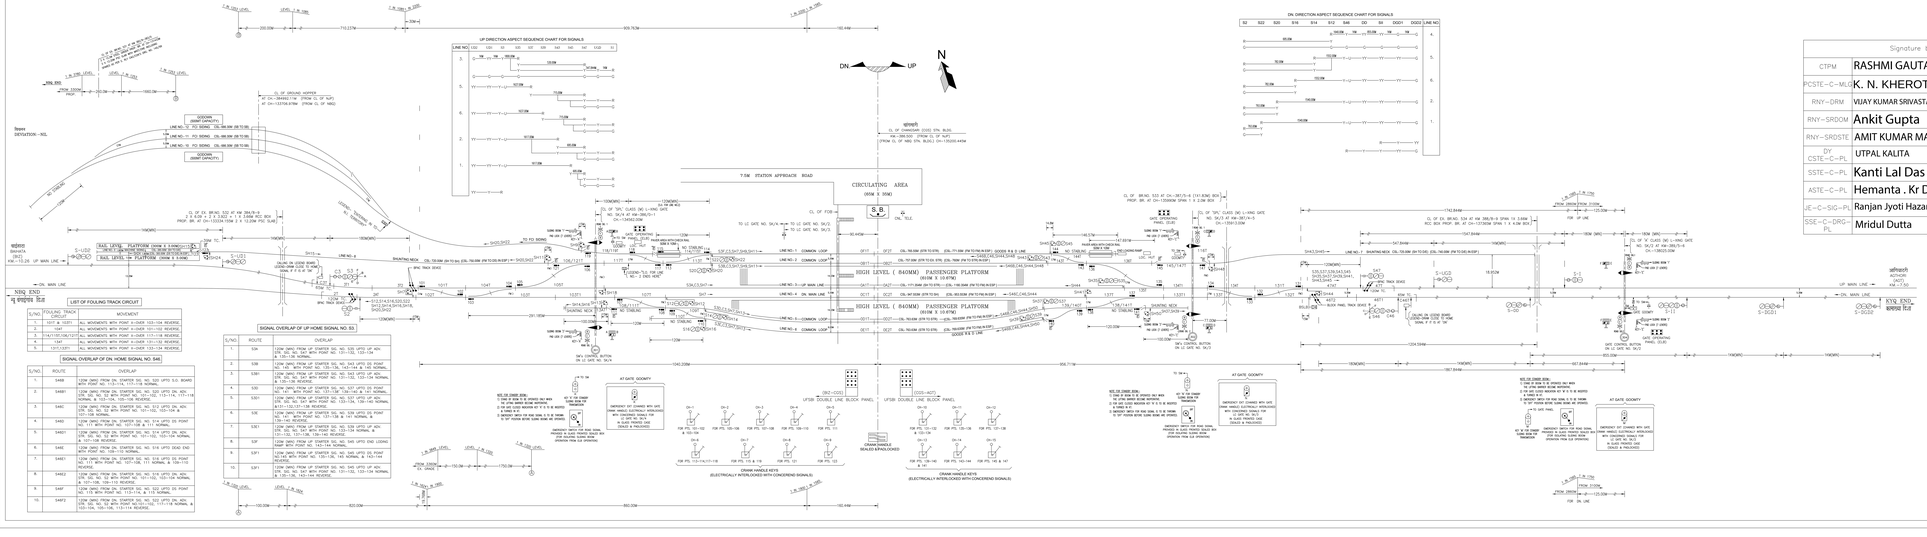

Signature block	
CTPM	RASHMI GAUTAM — Digitally signed by RASHMI GAUTAM Date: 2022.09.13 17:49:56 +05'30'
PCSTE-C-MLG	K. N. KHEROTIA — Digitally signed by K. N. KHEROTIA Date: 2022.09.13 17:49:56 +05'30'
RNY-DRM	VIJAY KUMAR SRIVASTAVA — Digitally signed by VIJAY KUMAR SRIVASTAVA Date: 2022.09.07 11:48:43 +05'30'
RNY-SRDOM	Ankit Gupta — Digitally signed by Ankit Gupta Date: 2022.09.01 16:13:09 +05'30'
RNY-SRDSTE	AMIT KUMAR MANI — Digitally signed by AMIT KUMAR MANI Date: 2022.08.10 19:42:32 +05'30'
DY. CSTE-C-PL	UTPAL KALITA — Digitally signed by UTPAL KALITA Date: 2022.07.06 17:40:08 +05'30'
SSTE-C-PL	Kanti Lal Das — Digitally signed by Kanti Lal Das Date: 2022.07.07 13:26:28 +05'30'
ASTE-C-PL	Hemanta . Kr Das — Digitally signed by Hemanta . Kr Das Date: 2022.07.06 17:34:22 +05'30'
JE-C-SIG-PL	Ranjan Jyoti Hazarika — Digitally signed by Ranjan Jyoti Hazarika Date: 2022.07.06 17:18:41 +05'30'
SSE-C-DRG-PL	Mridul Dutta — Digitally signed by Mridul Dutta Date: 2022.07.06 17:05:55 +05'30'

1. UNIT REL(AY) TO BE PROVIDED WHERE LENGTH OF TC WIRE THAN THE PRESCRIBED LENGTH OF T.C. IN WRDM.
2. WIRES TO BE MADE RE. ETC.
3. DISC APPROACH LOCKING WITH ASS SEC. TIME DELAY PROVIDED FOR LC GATE NO. 5A/2.
4. ELECTRically OPERATED LITTING BARRIER AND WARNING BELL / HOOTER PROVIDED FOR LC GATE NO. 5A/2, 5A/3 & 5A/4.
5. STOP SIGNALS ARE REPEATED. CRANK STAFFS IS FOR OPERATING THE POINTS AND HAND SIGNALS ONLY(TRACK). LETTER NOTE.
6. ALL SIGNALS ARE LED TYPE EXCEPT DWARF AND TO AUTO PTS NO. 101, 21,128,131(T).
7. STARTER SIGNALS ARE TO BE PROVIDED AT A DISTANCE NOT MORE THAN THE PRESCRIBED LIMIT.
8. ALL PTS. & CROSSING ARE 1 IN 12 EXCEPT STATIONED ANTICHAIN.

NOTES			
SCOPE OF WORK	DOUBLING PROJECT		
SPEED IN KM/H (DIV. OF DIRECTION)	B.G.		
GAUGE OF TRACKS	W		
SIGNAL	NIL		
CR SYNC IN KM/H			
DATE OF PROVISIONING	CE / Y / 14 / 2022		
TRAIN SPEED IN KM/H			
SUPERSEDES SC. PLAN NO	SI / 06 / 0021 ALT-1		

ALT. REF.	DESCRIPTION	IN USE/CAN.

NF			
DFO			
DRM			

DRAWN	DEVADO	DATE	
VERTICAL	1:500		
HORIZONTAL	1:2000		
	SOLE		

DRAWN	DEVADO	DATE	
CHECKED			
APPROVED			

APPROVED

स्थान	चांगसारी
STATION	CHANGSARI
DRG. NO. / नक्शा नं	SG (SI) 3019

पूर्वोत्तर सीमा रेलवे संकेत एवं दूरसंचार विभाग