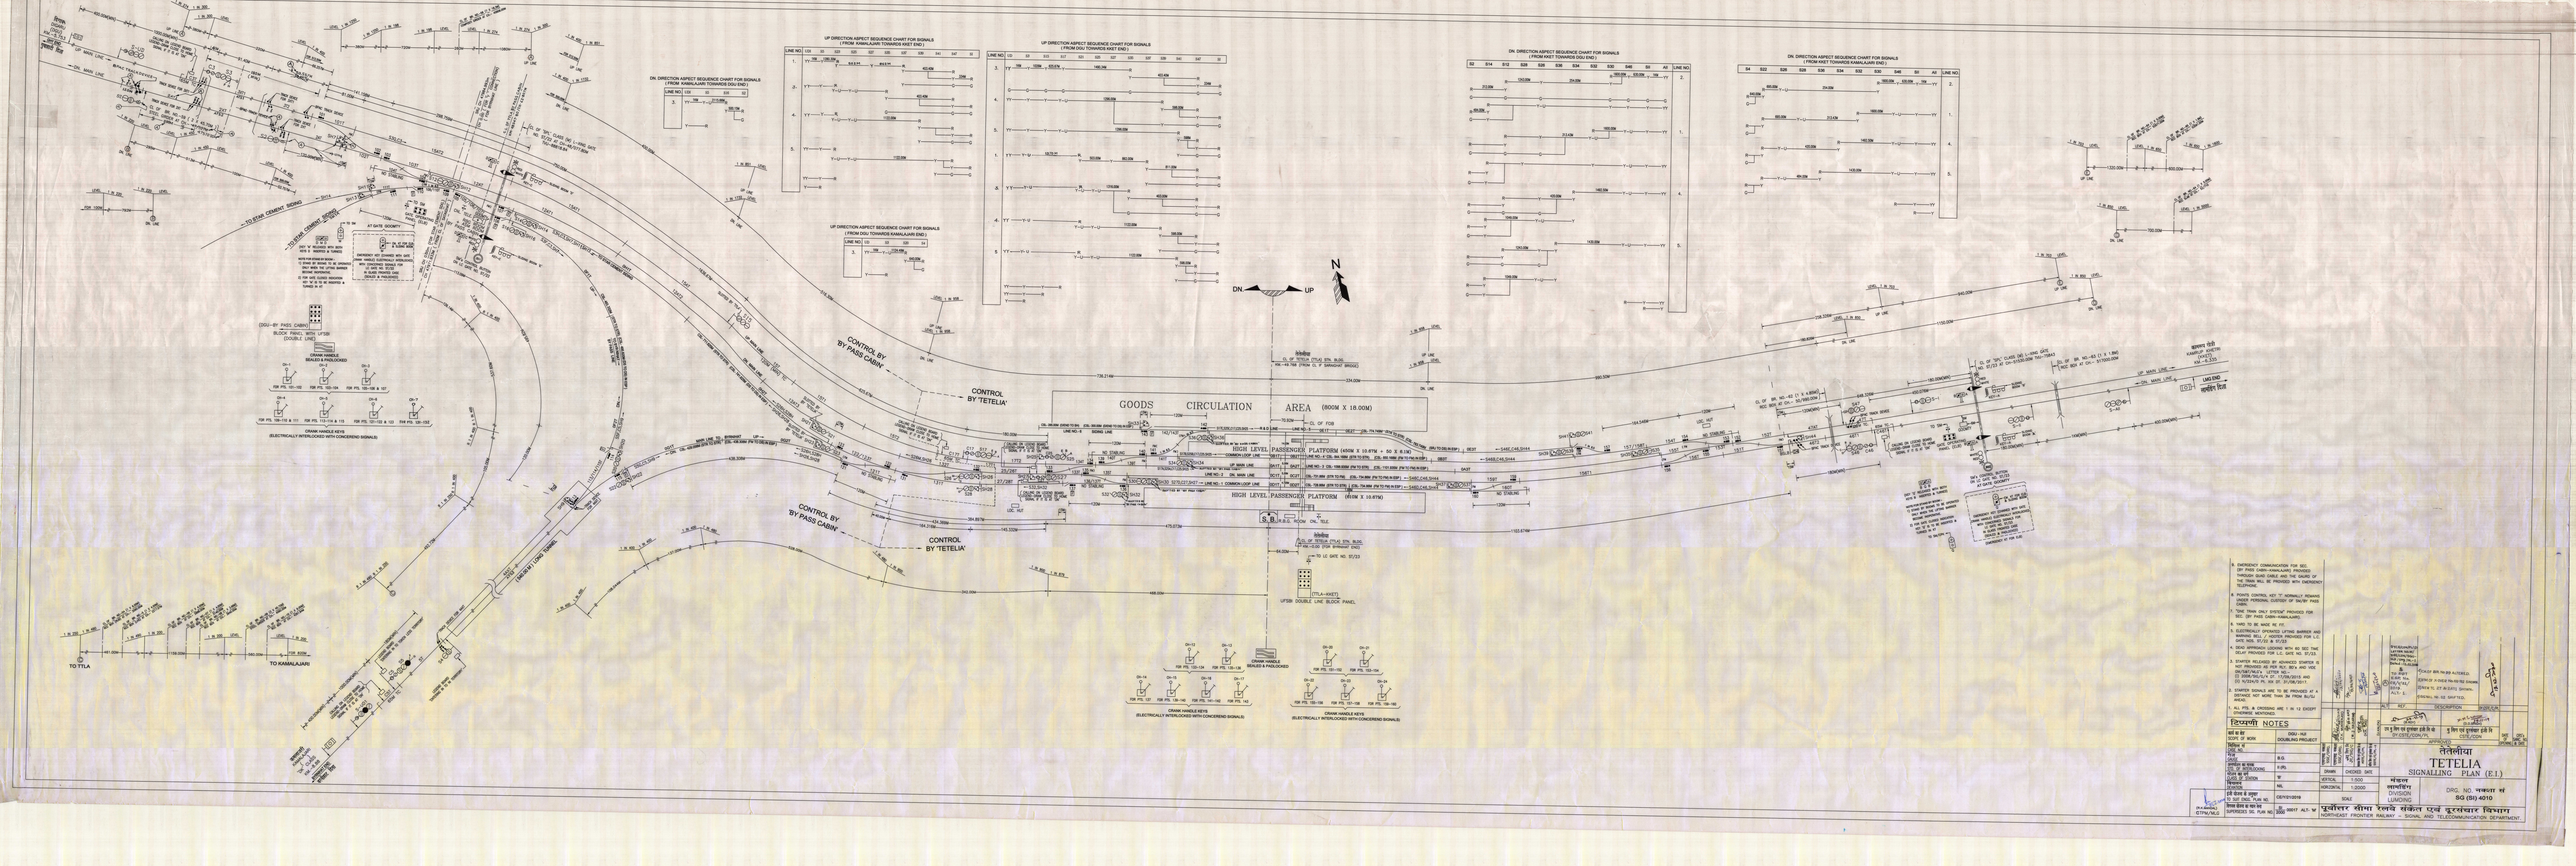


8. EMERGENT COMMUNICATION FOR SDC, DY. PASS CABIN-KAMALAJARI PROVIDED THROUGH SUAG CABLE AND THE GAURD OF SDC DY. PASS WILL BE PROVIDED WITH EMERGENCY TELEPHONE.

8. POINTS CONTROL KEY 'T' NORMALLY REMAINS UNDER PERSONAL CUSTODY OF SM/W PASS CABIN.

9. TOK TRAIN ONLY SYSTEM PROVIDED FOR SDC (DY PASS CABIN-KAMALAJARI).

9. NWD TO BE MADE AS 'O'.

9. ELECTRICALLY OPERATED LIFTING BARRIER AND SIGNAL ARE PROVIDED AT ROAD CROSSING FOR L.C. GATE NOS. 87/1G & 87/2G.

9. SEND WARNER LOCKING WITH AS SDC TIME DELAY PROVIDED FOR L.C. GATE NO. 87/1G.

9. STARTER RELEASED BY ADVANCED STARTER IS NOT TO BE CANCELLED FOR RLC 90's AND VDE (M) RELAYS IN RACK NO. 1 & 2.
(1) SSR/SM(C)/N.F./ 27/08/2015 AND
(2) N.F/SIG/N.F/ PL SC/ 27/08/2015.

9. SHARPER SIGNALS ARE TO BE PROVIDED AT A DISTANCE NOT MORE THAN 3M FROM BUTU END.

9. ALL PTS. & CROSSING ARE 1 in 12 EXCEPT OTHERWISE MENTIONED.

NO.	DESCRIPTION	INITIAL & DATE
ALT. REF.		

रेखांक सं. DRG. NO.	SIG (SU) 4010
रेखांक सं. DRG. NO.	SIG (SU) 4010
रेखांक सं. DRG. NO.	SIG (SU) 4010