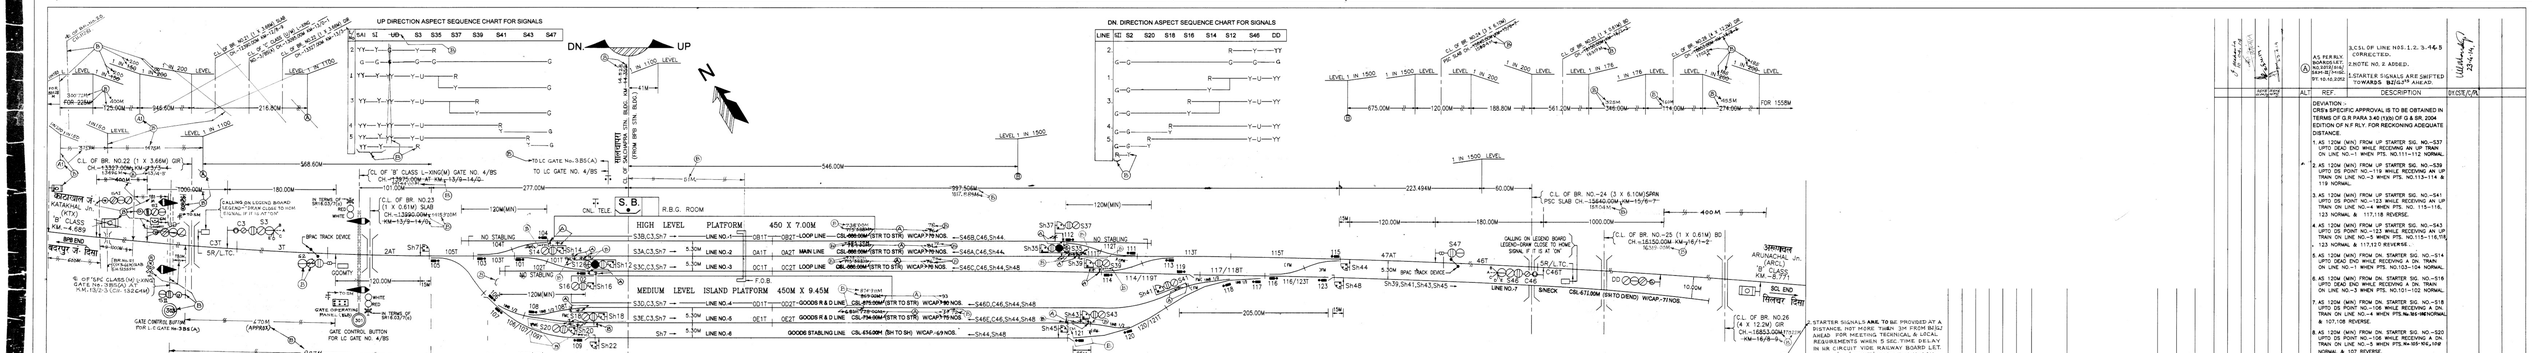
UP DIRECTION ASPECT SEQUENCE CHART FOR SIGNALS
DN DIRECTION ASPECT SEQUENCE CHART FOR SIGNALS
DN
UP
N
HIGH LEVEL PLATFORM 450 X 7.00M
MEDIUM LEVEL ISLAND PLATFORM 450M X 9.45M
S.B.
CNL TELE.
R.B.G. ROOM
NO STABLING
GOODS STABLING LINE CSL-434.00M (SH TO SH) WICAP-69 NOS.
GOODS STABLING LINE CSL-434.00M (SH TO SH) WICAP-69 NOS.
BPAC TRACK DEVICE
GATE CONTROL BUTTON FOR LC GATE NO. 4/BS
GATE OPERATING PANEL (GOOMTY)
AT GATE GOOMTY
EMERGENCY KEY (CHAINED WITH GATE ON HANDLE) INTERLOCKED WITH SIGNALS FOR LC GATE NO. 4/BS
IN GLASS FRONTED BOX (SEALED & PADLOCKED)
CRANK HANDLE SEALED & PADLOCKED
CRANK HANDLE KEYS (INTERLOCKED WITH SIGNALS)
CRANK HANDLE KEYS (INTERLOCKED WITH SIGNALS)
BLOCK INSTRUMENT (TOKENLESS)
BLOCK INSTRUMENT (TOKENLESS)
(KTX-SCA)
(SCA-ARCL)
TO LC GATE NO. 4/BS
TO LC GATE No.3 BS(A)
FROM BPS STN. BLOCK
TO BPS STN. BLOCK
SIGNAL FOR LC GATE NO. 4/BS
LEVEL 1 IN 1500
1 IN 200 LEVEL
LEVEL 1 IN 1100
LEVEL 1 IN 178
LEVEL 1 IN 1558
FOR 225M
FOR 1558M
675.00M
120.00M
188.80M
561.20M
349.00M
114.00M
276.00M
546.00M
277.00M
223.494M
60.00M
180.00M
1000.00M
400M
205.00M
120M(MIN)
68.60M
P.87M
C.L. OF BR. NO.22 (1 X 3.66M) GIR CH.-13570.00M KM-13/5-6
C.L. OF BR. NO.23 (1 X 0.61M) SLAB CH.-13590.00M KM-13/9-14/0
C.L. OF BR. NO.24 (3 X 6.10M) SPAN PSC SLAB CH.-13640.00M KM-15/6-7
C.L. OF BR. NO.-25 (1 X 0.61M) BC CH.-13650.00M KM-15/6-7
C.L. OF BR. NO.26 (4 X 12.2M) GIR CH.-13853.00M KM-16/8-9
