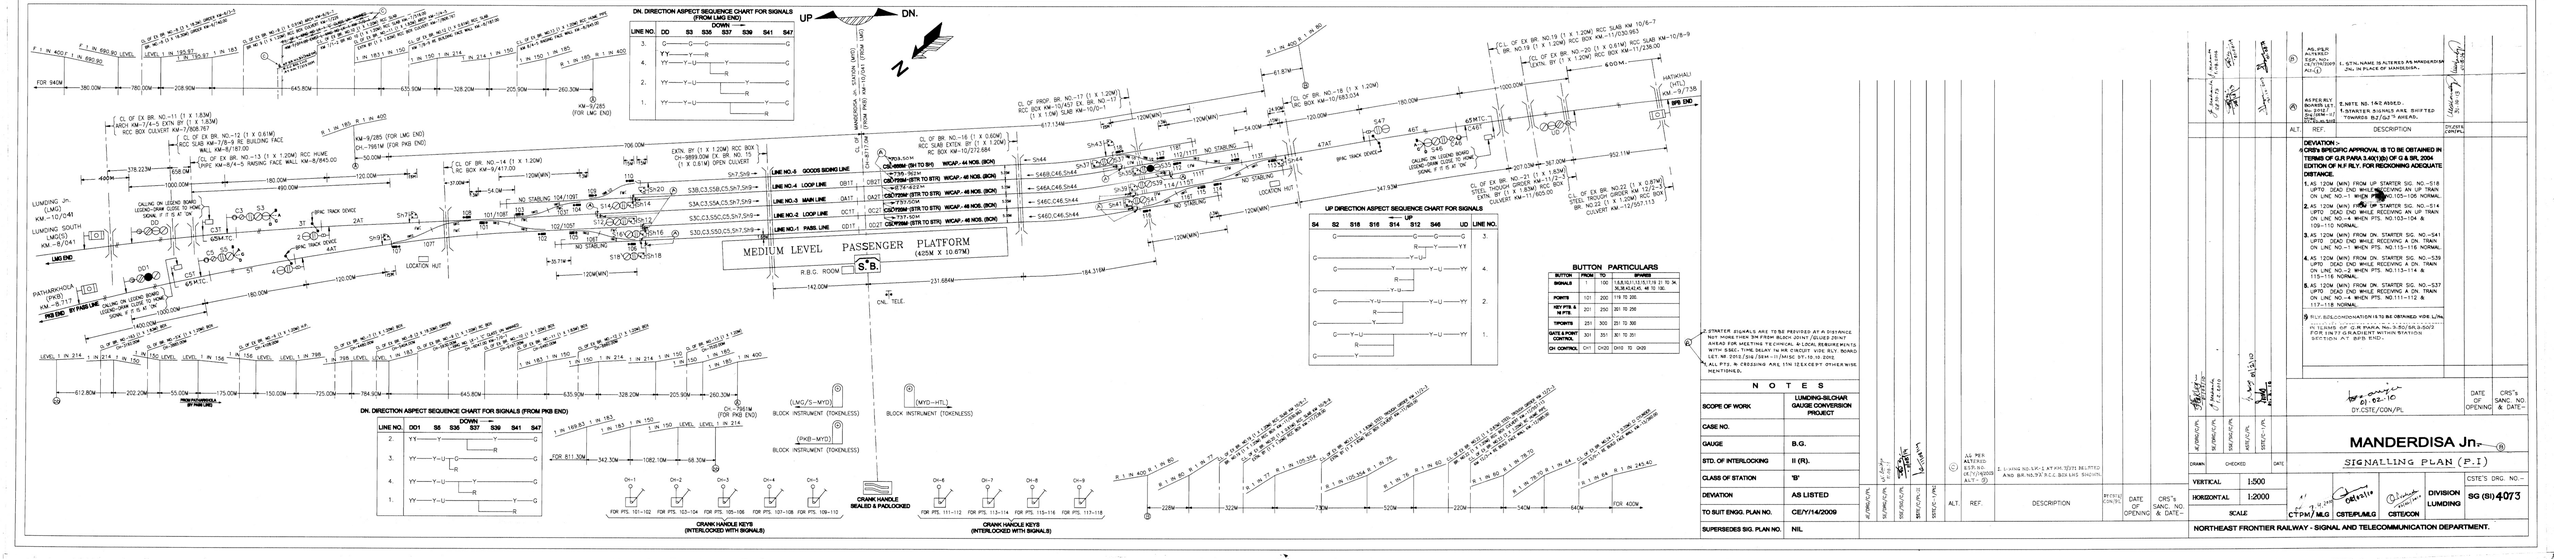
UP
DN.
N
MEDIUM LEVEL PASSENGER PLATFORM
(429M X (0.67M)
S.B.
R.B.G. ROOM
CNL. TELE.
LUMDING JN. (LMG)
KM-10/041
LUMDING SOUTH (LMGS)
KM-8/041
LMG END
PATHARKHOLA (PKB)
KM-7/717
PKB END
BY PASS LINE
LOCATION HUT
BPAC TRACK DEVICE
NO STABLING
CALING ON LEGEND BOARD
LEGEND-24AM CLOSE TO HOME SIGNAL
FOR 940M
KM-9/285 (FOR LMG END)
KM-9/285 (FOR LMG END)
KM-7/969.767
KM-7/969.767
KM-8/845.00
KM-8/845.00
KM-10/1.00
KM-10/1.00
KM-10/1