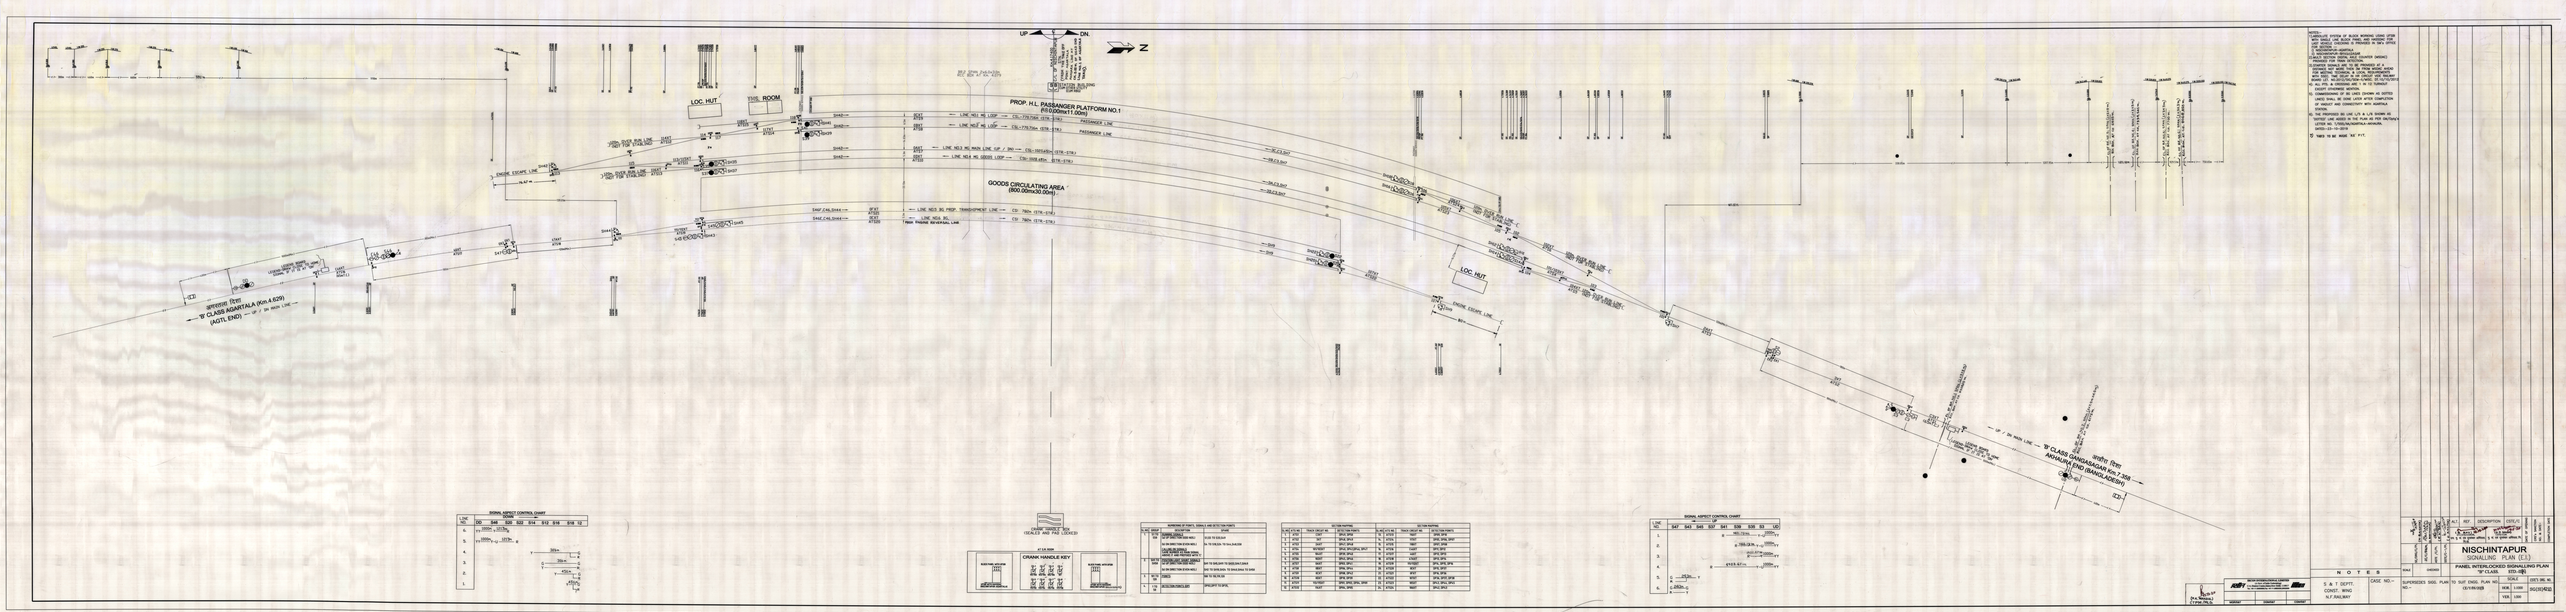


SIGNAL ASPECT CONTROL CHART

LINE NO.	000	546	539	532	514	512	510	508	12
6.	1000m	1000m							
5.	1000m	1000m							
4.									
3.									
2.									
1.									

SIGNAL ASPECT CONTROL CHART

LINE NO.	547	543	540	537	541	539	535	53	120
1.									
2.									
3.									
4.									
5.									
6.									



NOTES:
1. AUTOMATIC SYSTEM OF BLOCK WORKING USING DTSR WITH AXLE CTR. BLOCK FINAL ARD WORKING FOR LAST BLOCK SECTION IS PROVIDED IN SM'S OFFICE AT NISCHINTAPUR.
2. ALL DISTANCES ARE CALCULATED FROM CENTRE OF SCALE.
3. ALL POINTS ARE OPERATED BY POINT MACHINE ELECTRIC SIGNAL AXLE COUNTER SYSTEM (MEDHA MAKE).
4. STANDARD SIGNALLING TO BE PROVIDED AT 4 NO. STATIONS AS PER SIGNALLING PHILOSOPHY AND AS PER THE MEETING HELD/HELD AT LOCAL REQUIREMENT.

NOTES	
S & T DEPTT.	CASE NO.:
CONST. WING	
N.F.RAILWAY	

| | | | | | | | | |